

Revisions:

| |
|----------------------------|
| Plot Date: SAME |
| Checked By: R. Becerra Jr. |
| |

HoneyCreek
Homes, LLC 

TODD FRUDLOW • OWNER • (414) 840-1893

TODD PRUDLOW • OWNER • (414) 840-1892

Buenavista Design
residential design and drafting
Madison...WI... (608) 628-4387


Madison... WI... (608) 628-4387

| |
|---------------------------------------|
| FINAL PROGRESS SET DATE: 6-6-08 |
|---------------------------------------|

| |
|---------------------------------------|
| FINAL PROGRESS SET DATE: 6-6-08 |
|---------------------------------------|

Proposed 4,600 Sq. Ft.
French County Residence


1a

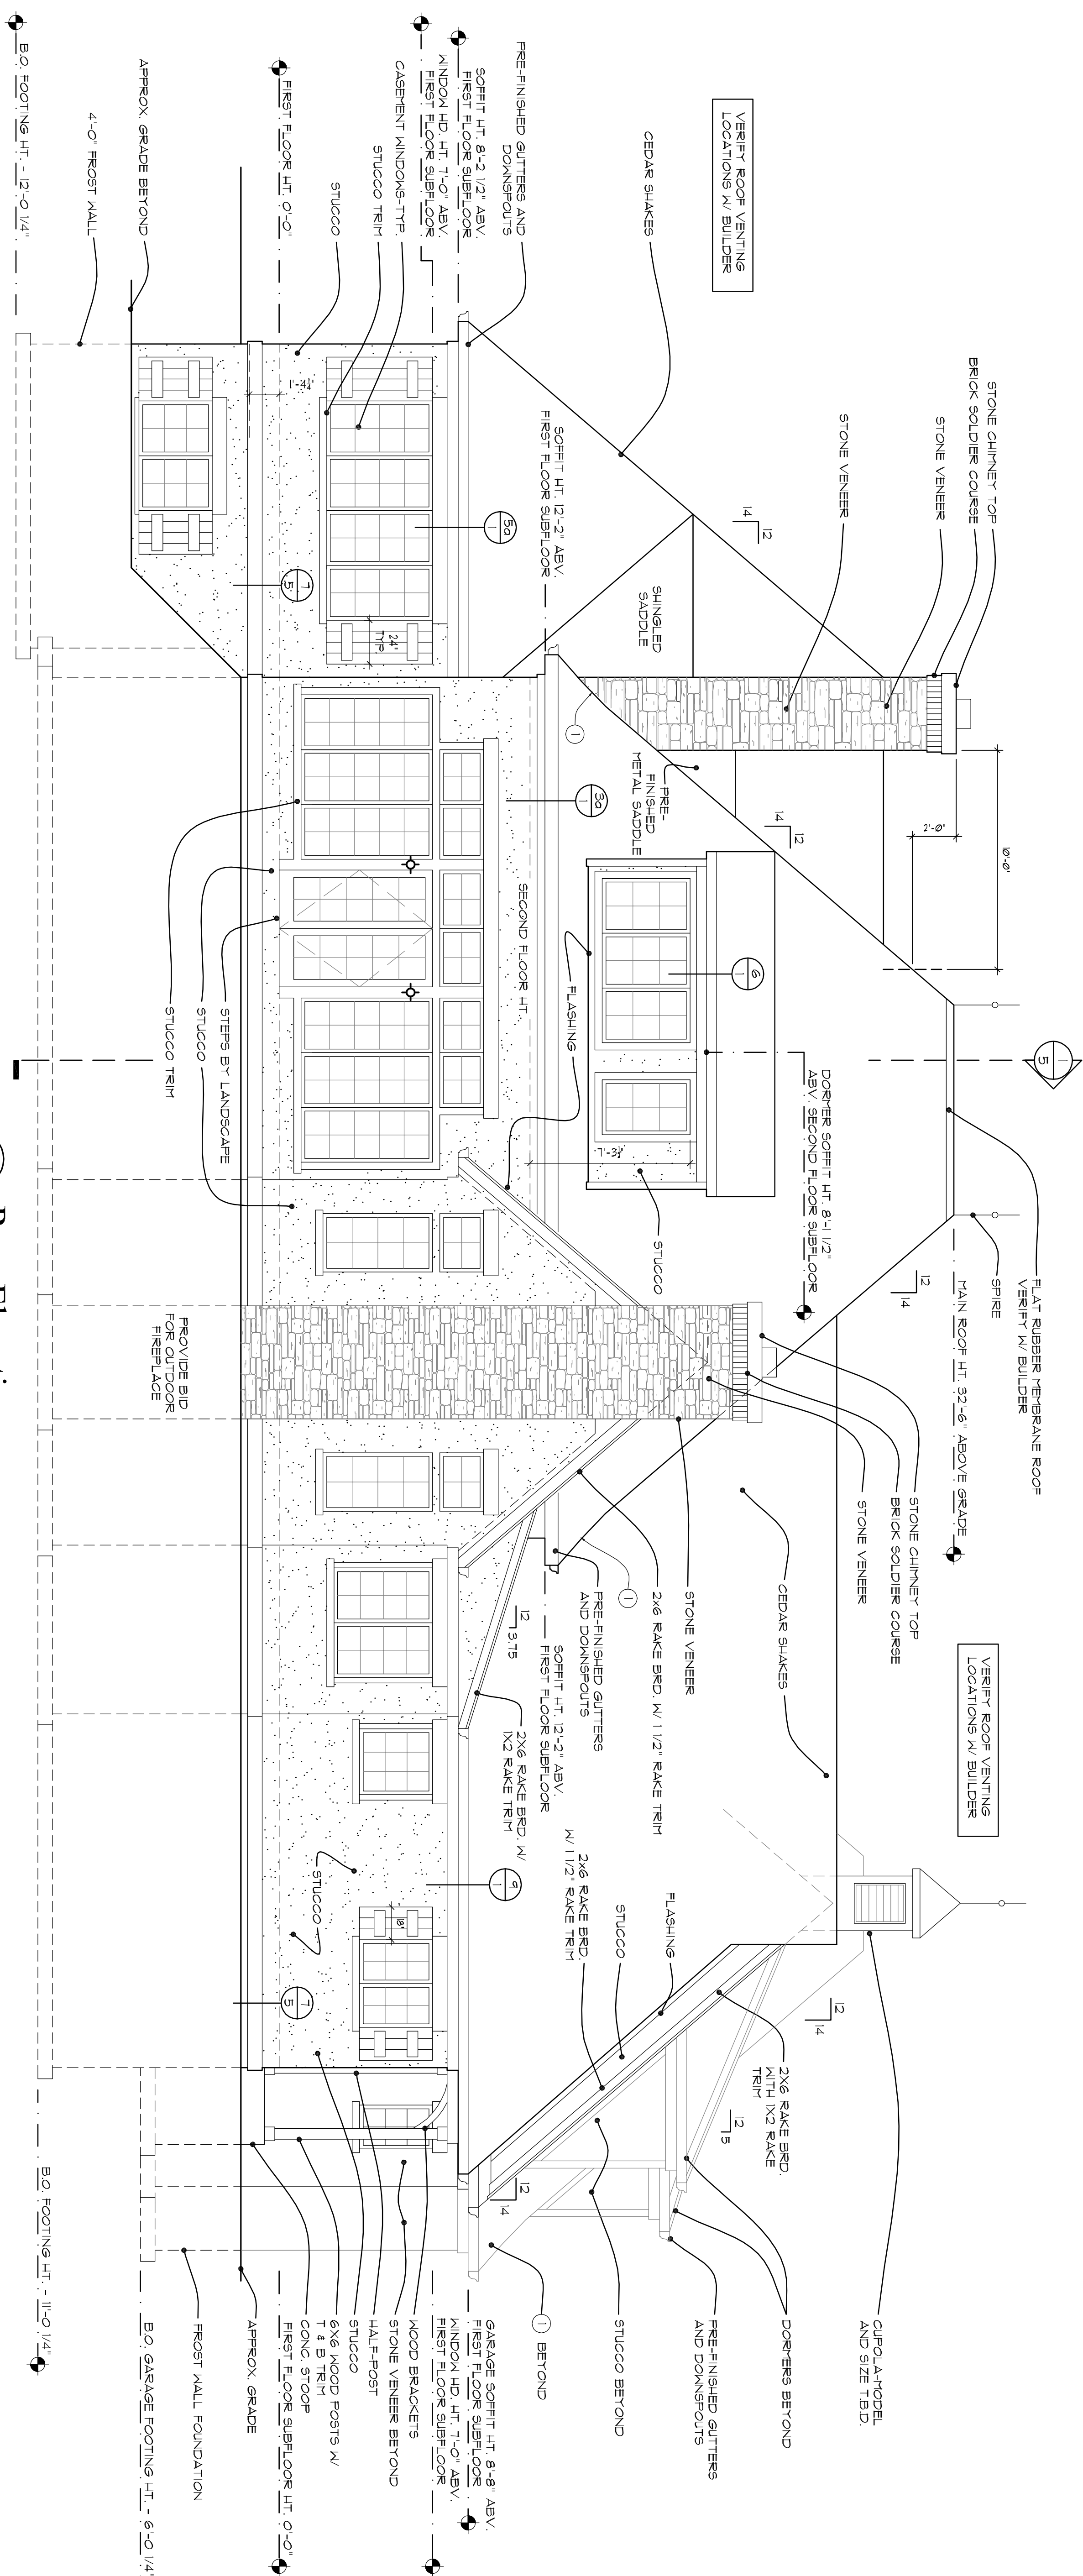

1
la

Rear Elevation

Scale: 1/4" = 1'-0"

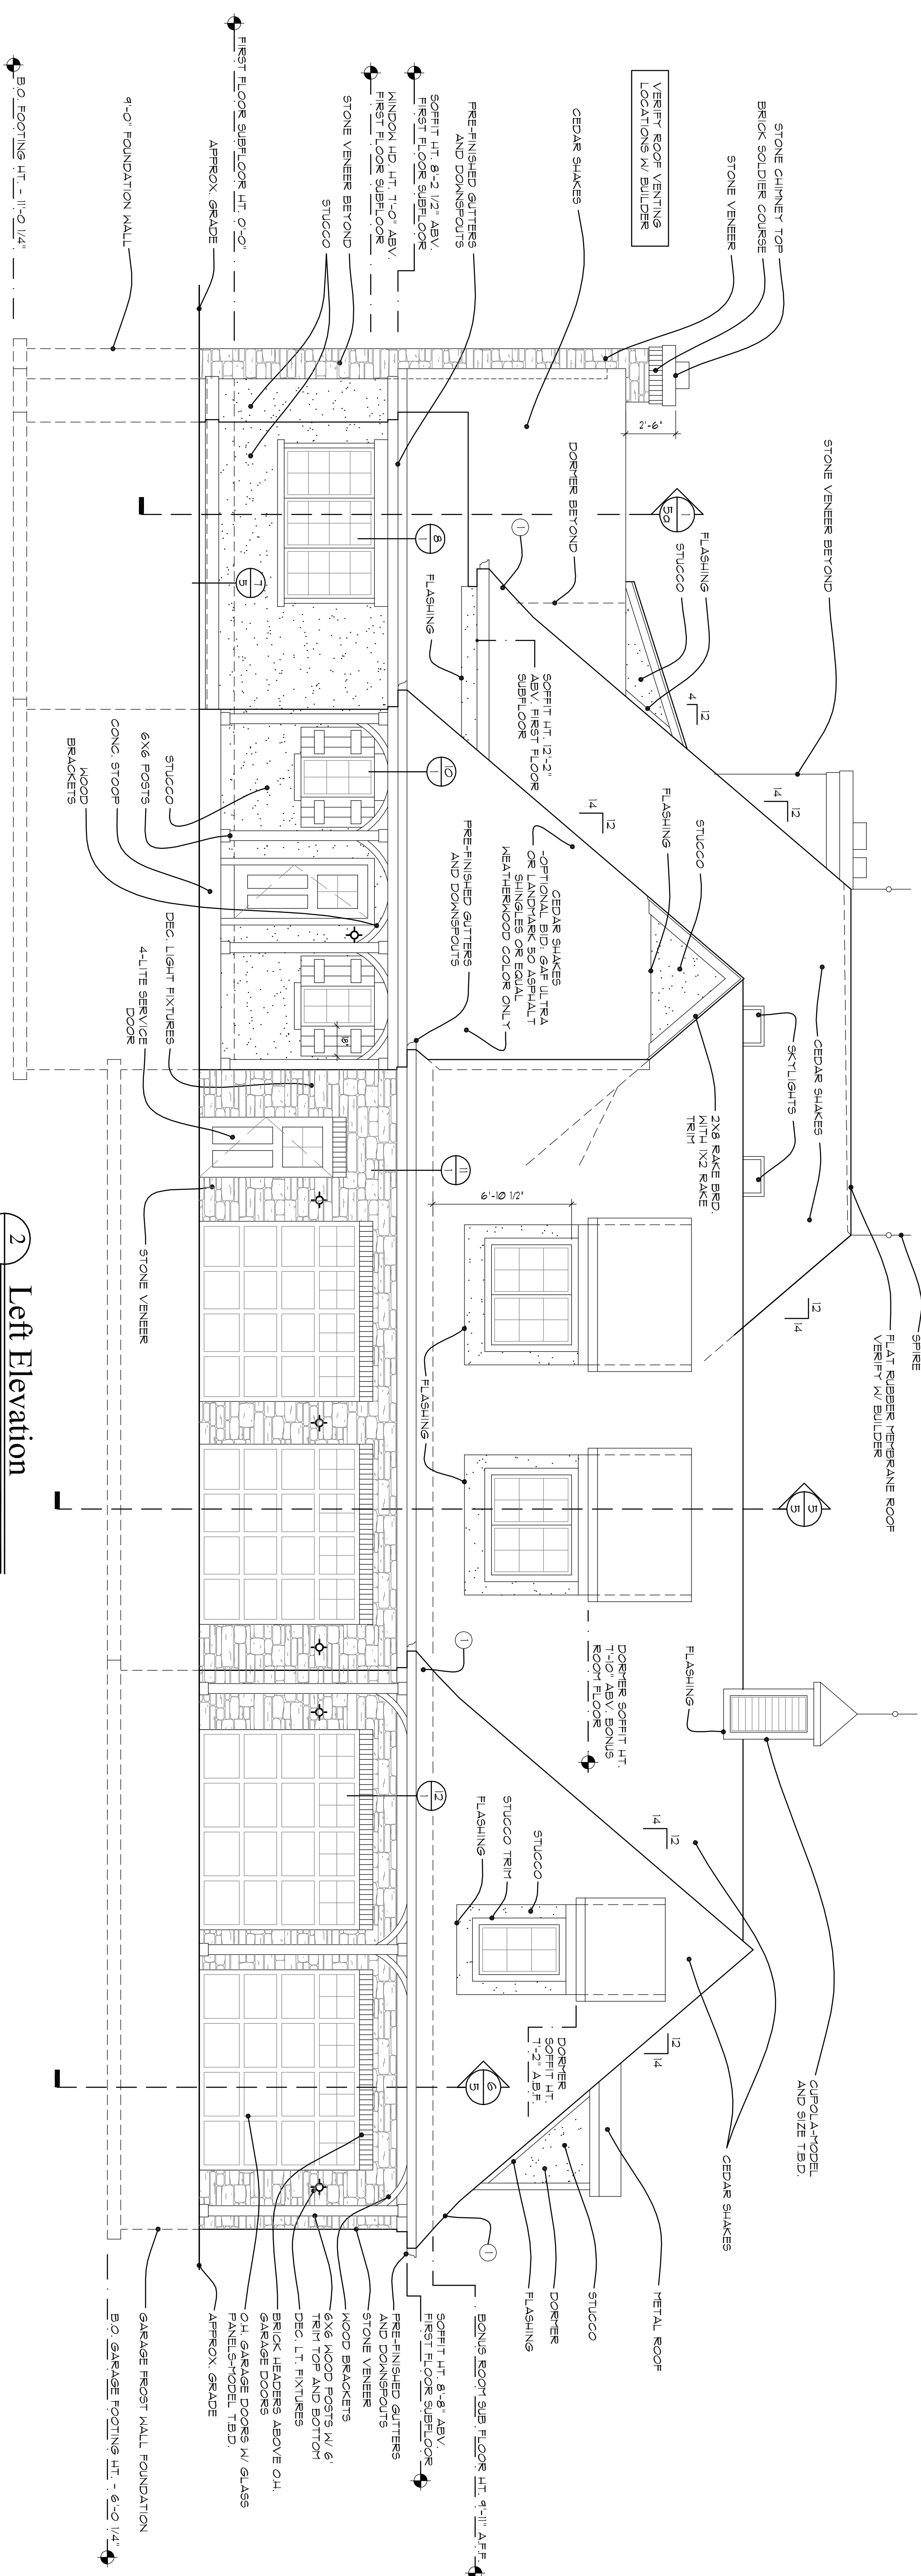

2
1a

Left Elevation

Scale: 1/4" = 1'-0"