

Revisions:


Plot Date: SAME
Checked By: R. Becerra Jr.

HoneyCreek
Homes, LLC
TODD FRIDLOW • OWNER • (414) 840-1892

Buenavista Design
residential design and drafting
Madison, WI (608) 628-4387

FINAL PROGRESS DATE: 6-6-08

Proposed 4,600 Sq. Ft.
French Country Residence

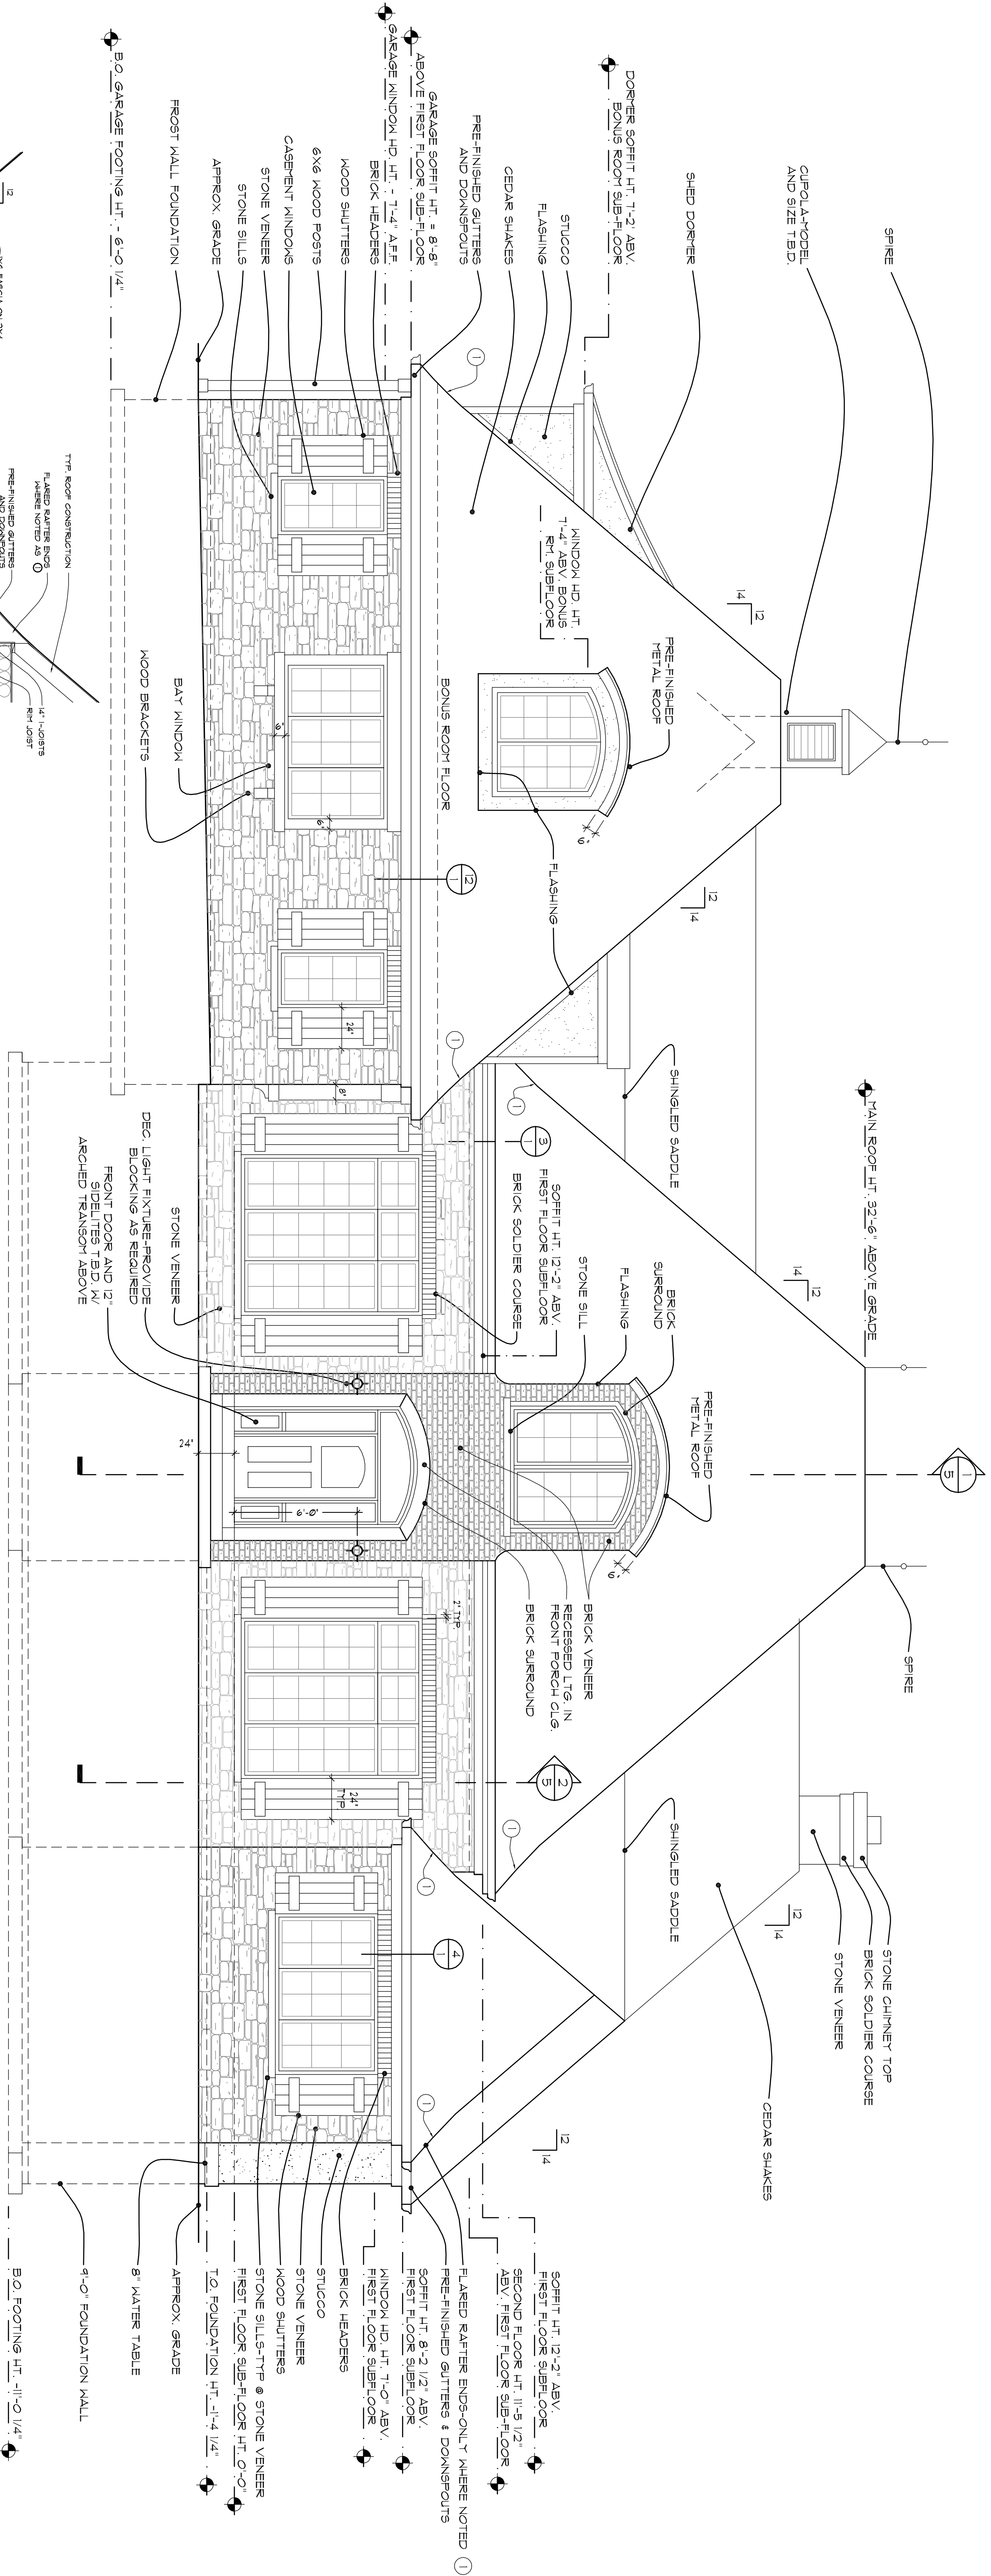

1 Front Elevation
Scale: 1/4" = 1'-0"

2 Right Elevation
Scale: 1/4" = 1'-0"

